DATE	REVISION

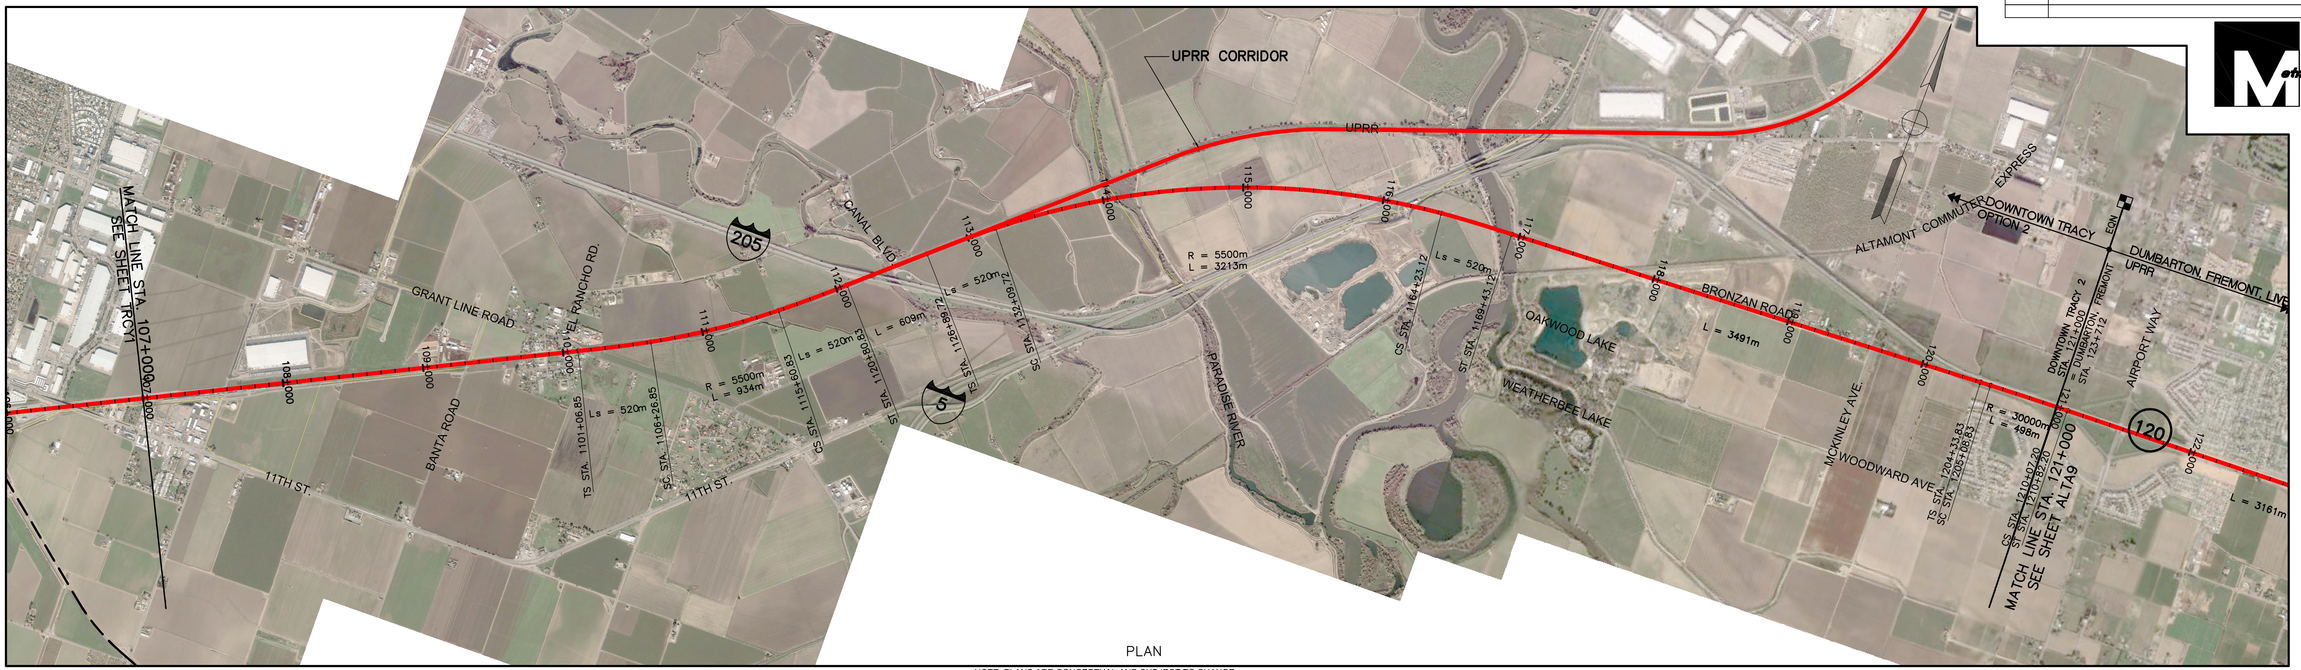

PLAN

NOTE: PLANS ARE CONCEPTUAL AND SUBJECT TO CHANGE

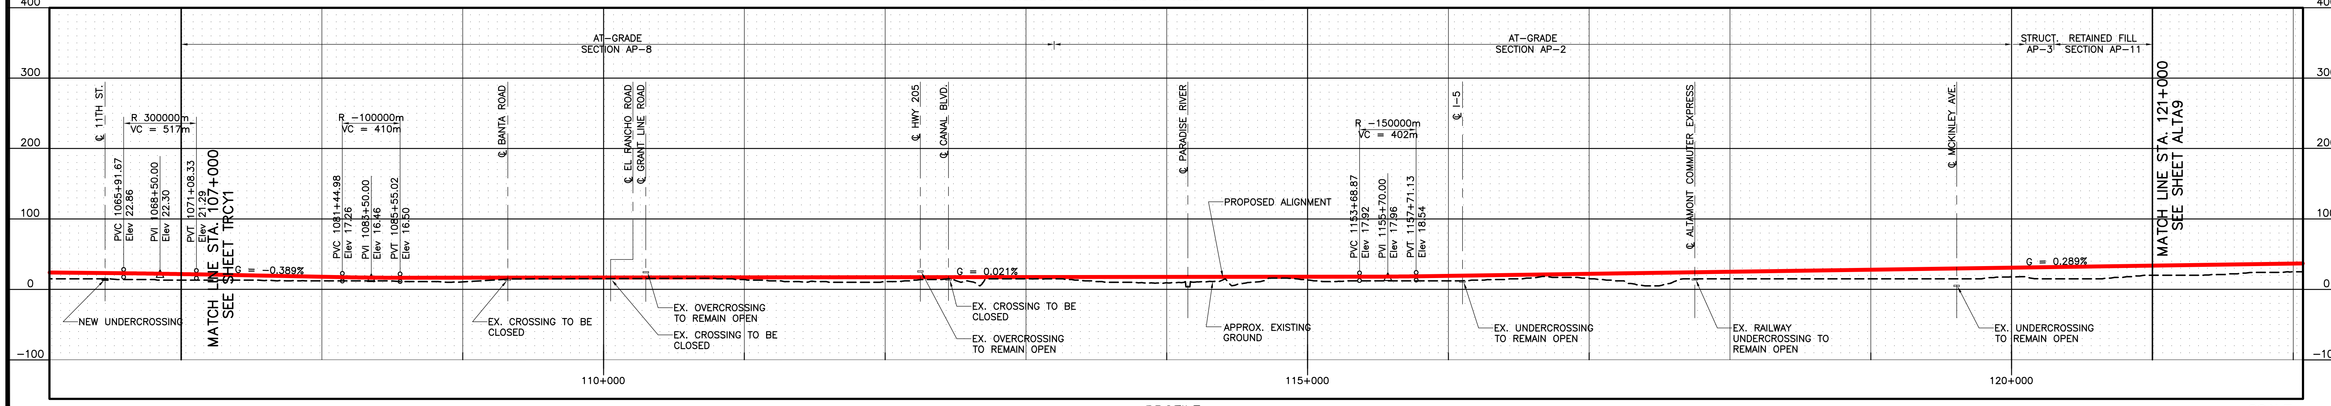

PROFILE

SCALE
HORIZ: 1:20000
VERT: 1:4000

SHEET TRCY2
DATE 06-23-06

GRAPHIC SCALE: 1:20000

BAY AREA - ALTAMONT PASS

TRACY DOWNTOWN STATION OPTION

CALIFORNIA HIGH-SPEED TRAIN PROGRAM ENVIROMENTAL IMPACT REPORT / ENVIROMENTAL IMPACT STATEMENT

CALIFORNIA HIGH-SPEED RAIL AUTHORITY

U.S. Department Of Transportation Federal Railroad Administration