DATE	REVISION

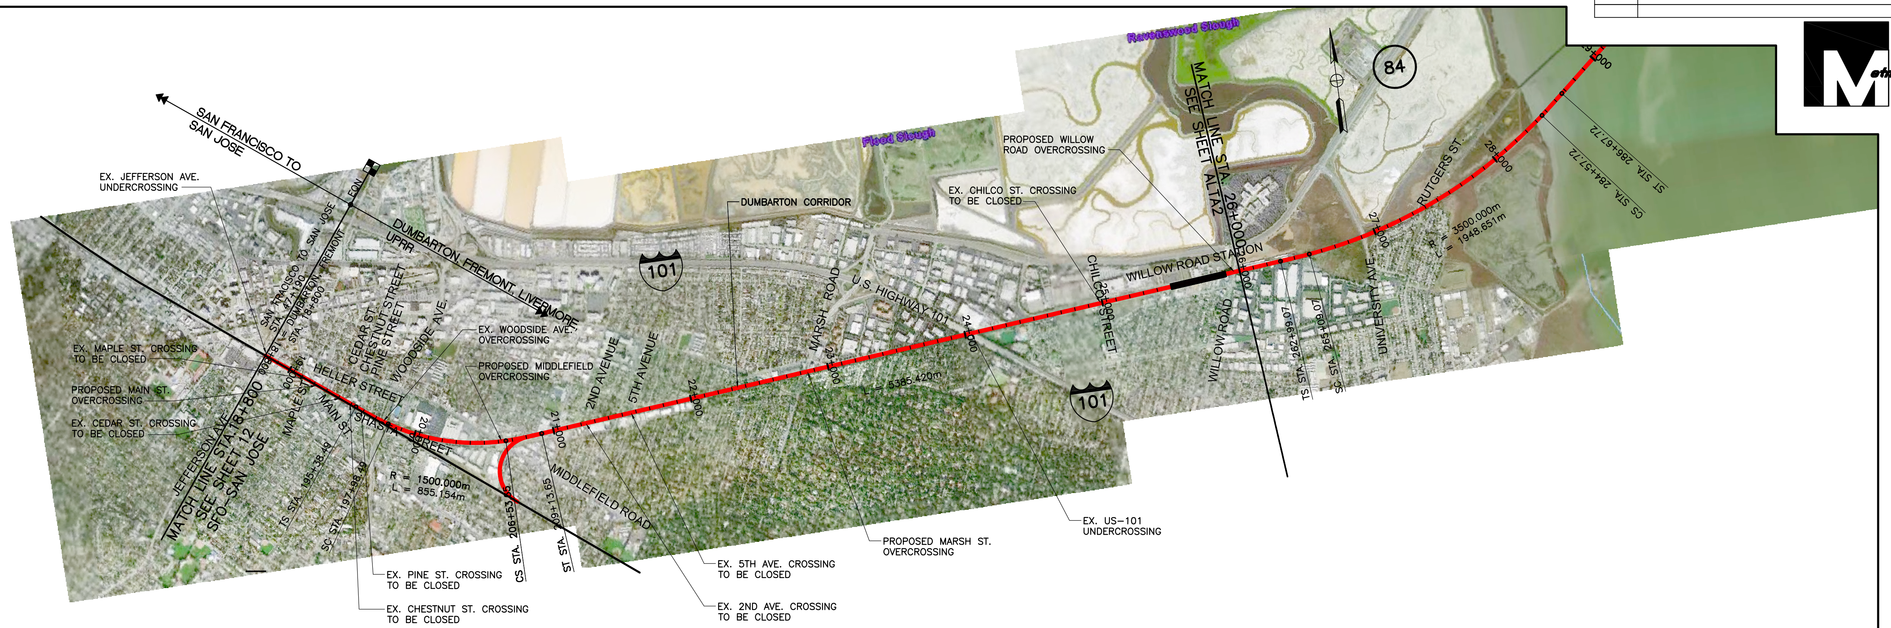

PLAN

NOTE: PLANS ARE CONCEPTUAL AND SUBJECT TO CHANGE

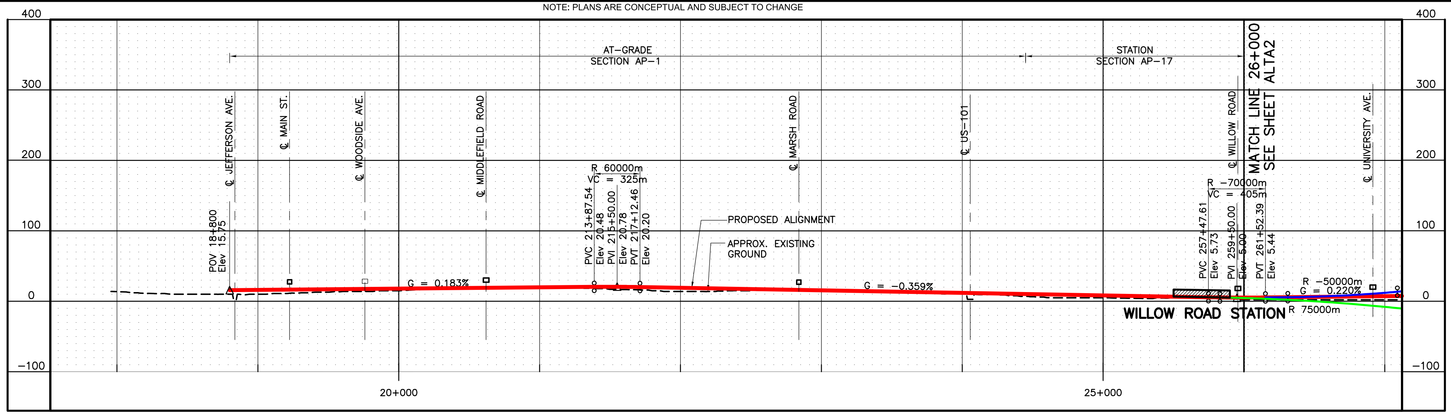

PROFILE

SCALE
HORIZ: 1 : 20000
VERT: 1 : 4000

SHEET ALTA1
DATE 02-28-06
GRAPHIC SCALE: 1 : 20000

BAY AREA - ALTAMONT PASS
DUMBARTON-FREMONT CENTRAL PARK & LIVERMORE UPRR ALIGNMENT

CALIFORNIA HIGH-SPEED TRAIN PROGRAM ENVIROMENTAL IMPACT REPORT / ENVIROMENTAL IMPACT STATEMENT

CALIFORNIA HIGH SPEED RAIL AUTHORITY

U.S. Department Of Transportation Federal Railroad Administration