DATE	REVISION

NOTE: PLANS ARE CONCEPTUAL AND SUBJECT TO CHANGE

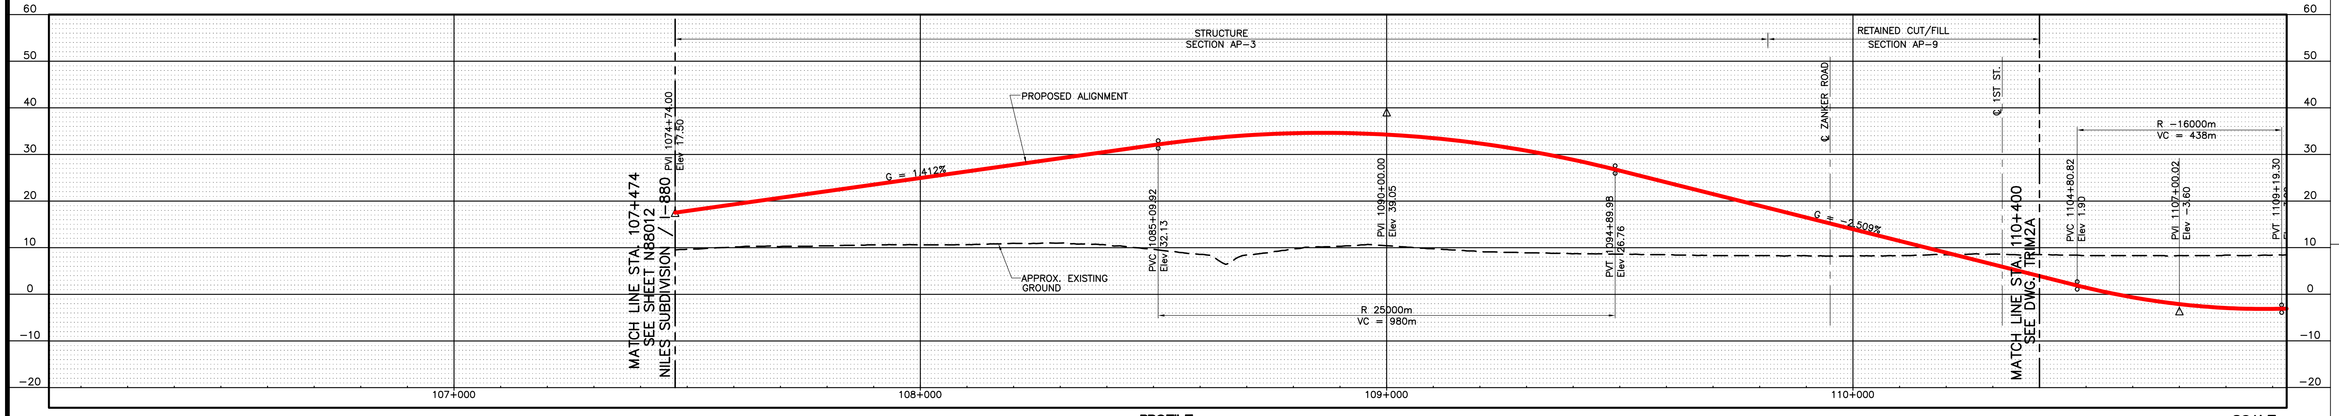

PROFILE

SCALE
HORIZ: 1#1000
VERT: 1#100

SHEET TRIM1A
DATE 06-14-06

GRAPHIC SCALE: 1:1000

BAY AREA - MERCED REGION
NILES SUBDIVISION / COAST SUBDIVISION
TRIMBLE ROAD CONNECTOR

CALIFORNIA HIGH-SPEED TRAIN PROGRAM ENVIROMENTAL IMPACT REPORT / ENVIROMENTAL IMPACT STATEMENT

CALIFORNIA HIGH SPEED RAIL AUTHORITY

U.S.Department Of Transportation Federal Railroad Administration