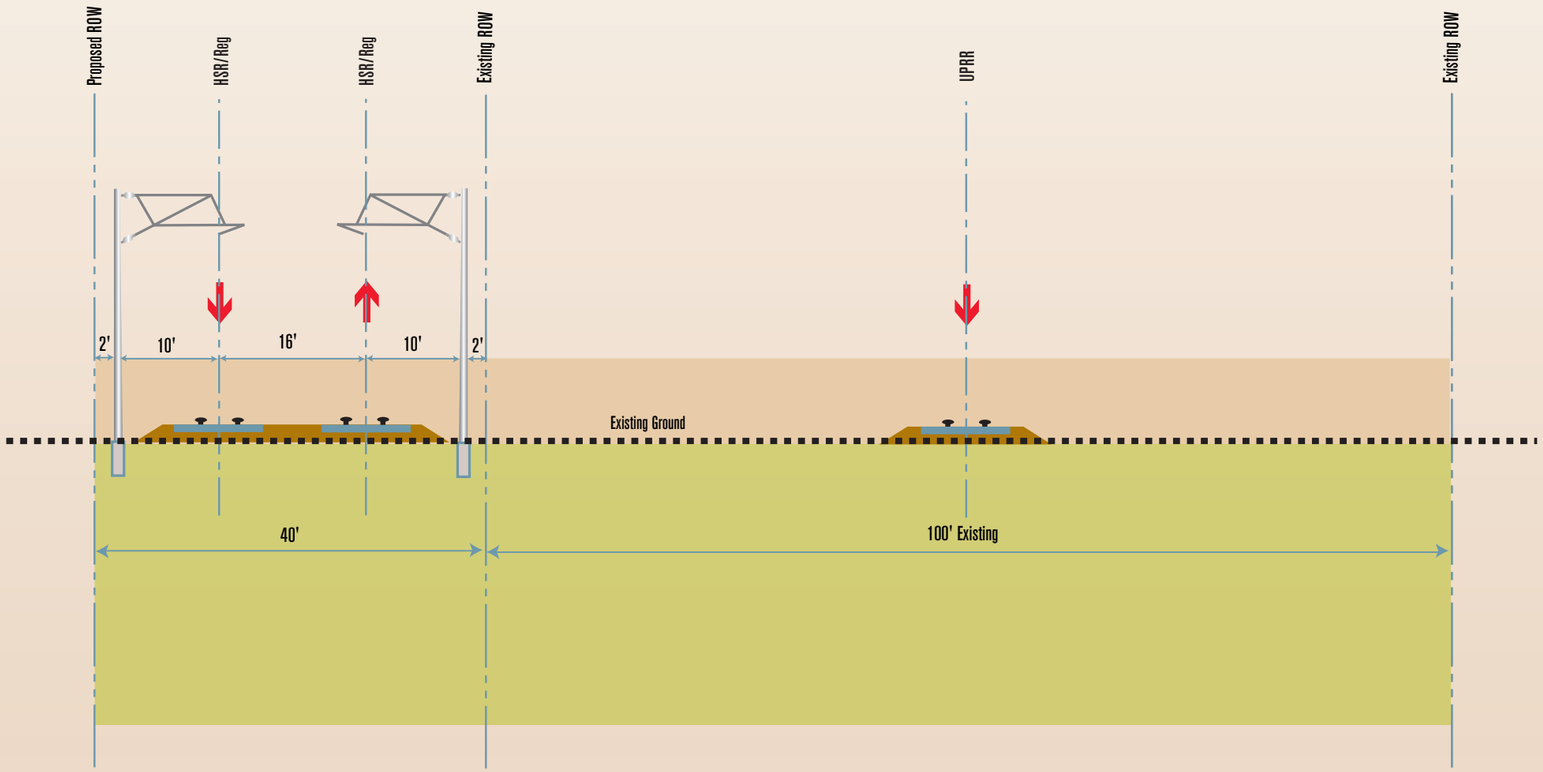

2 Tracks at Grade
Adjacent to Freight Right-of-Way
Section AP–13

DRAFT

EarthTech
A tyco International Ltd. Company

J05-082secAP13.ai 7.11.06