Downtown Tracy Station
Section AP-24

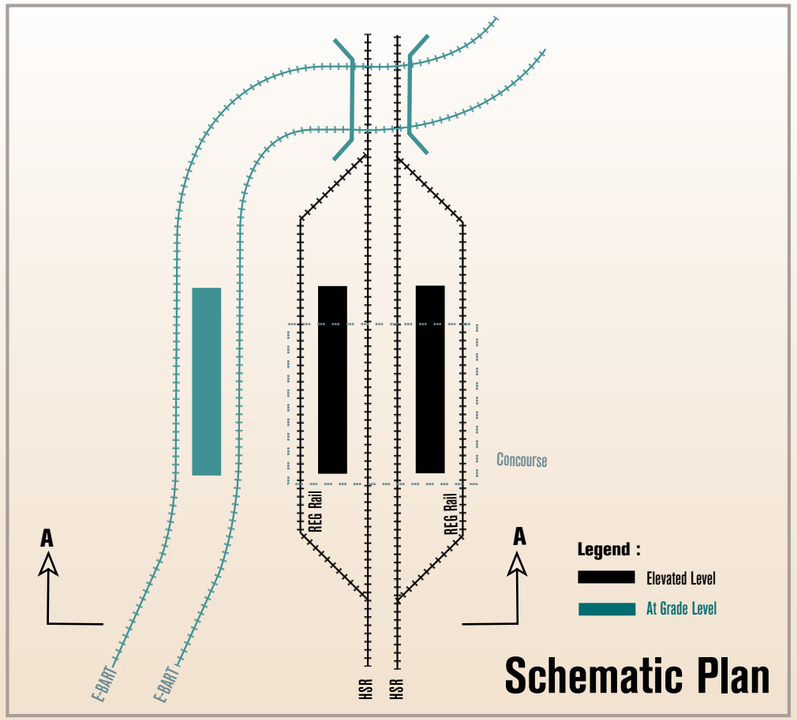

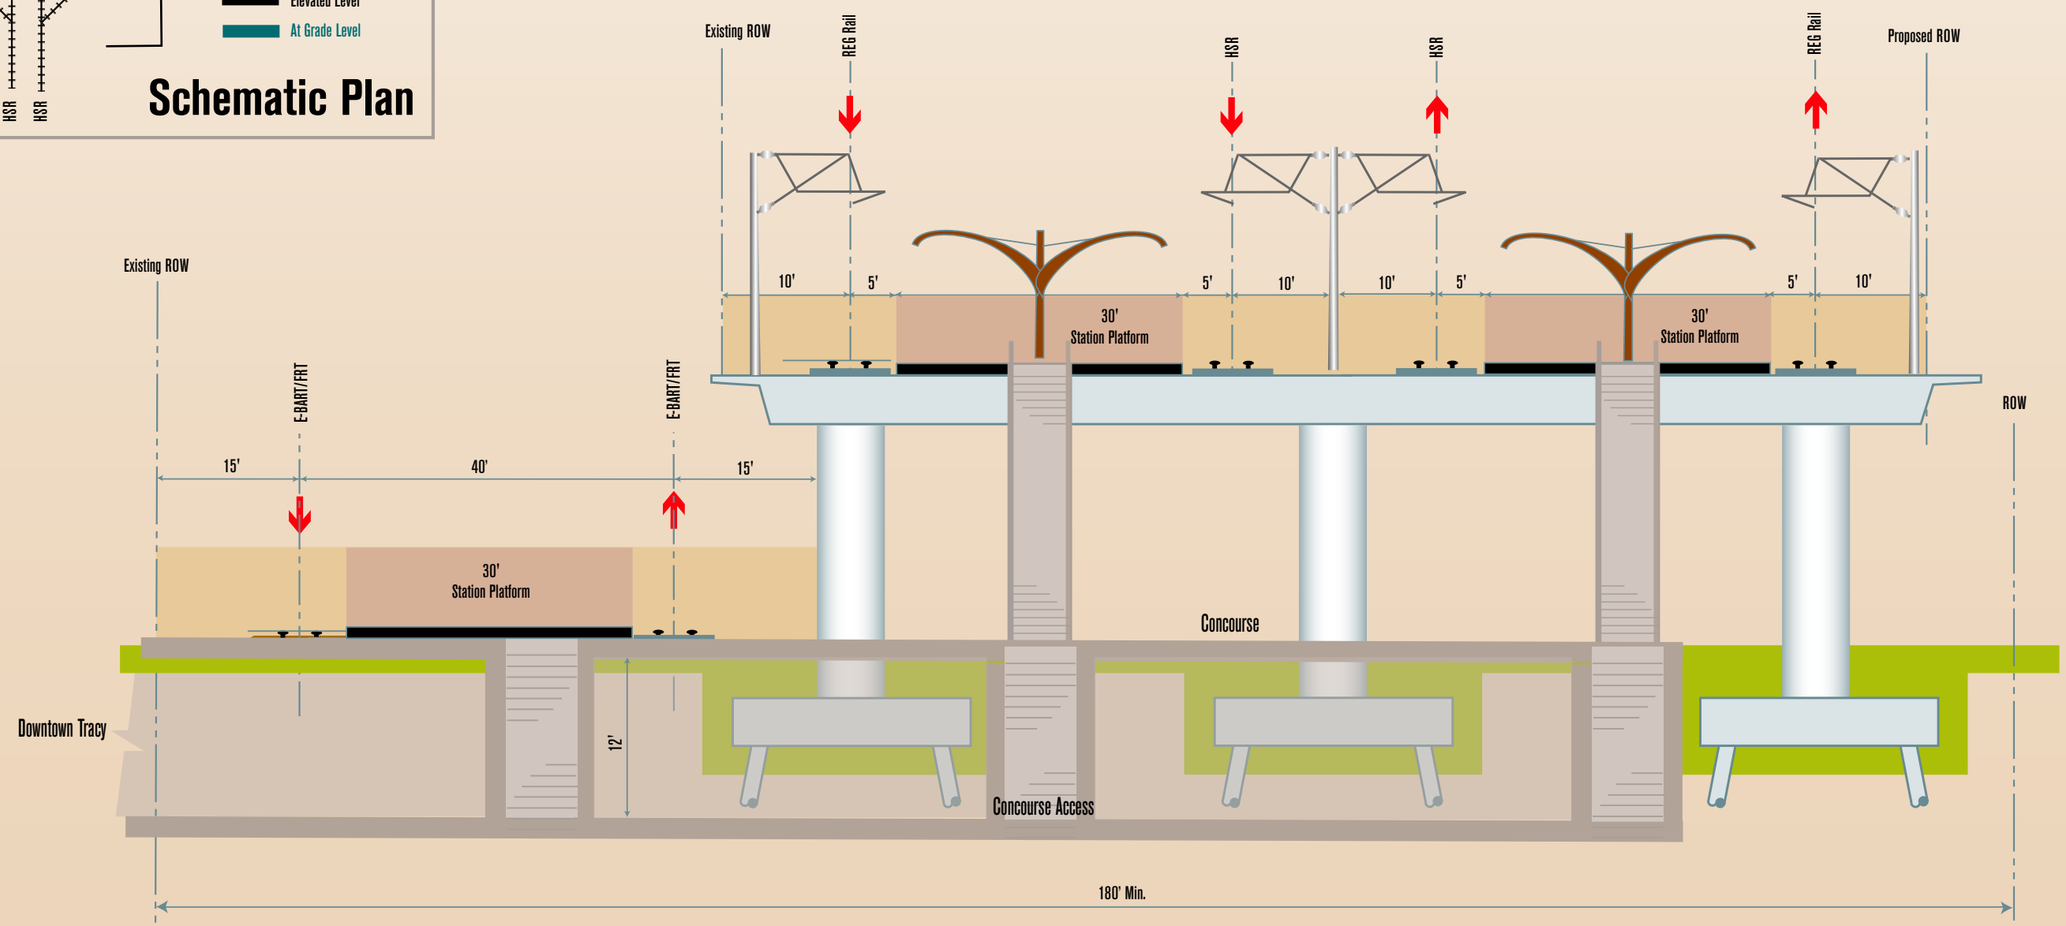

J05-082secAP-24.ai 7.11.06