DGN$SPEC**********
$$$$$$SYTIME$$$$$$$$$$$USER$$$$$$

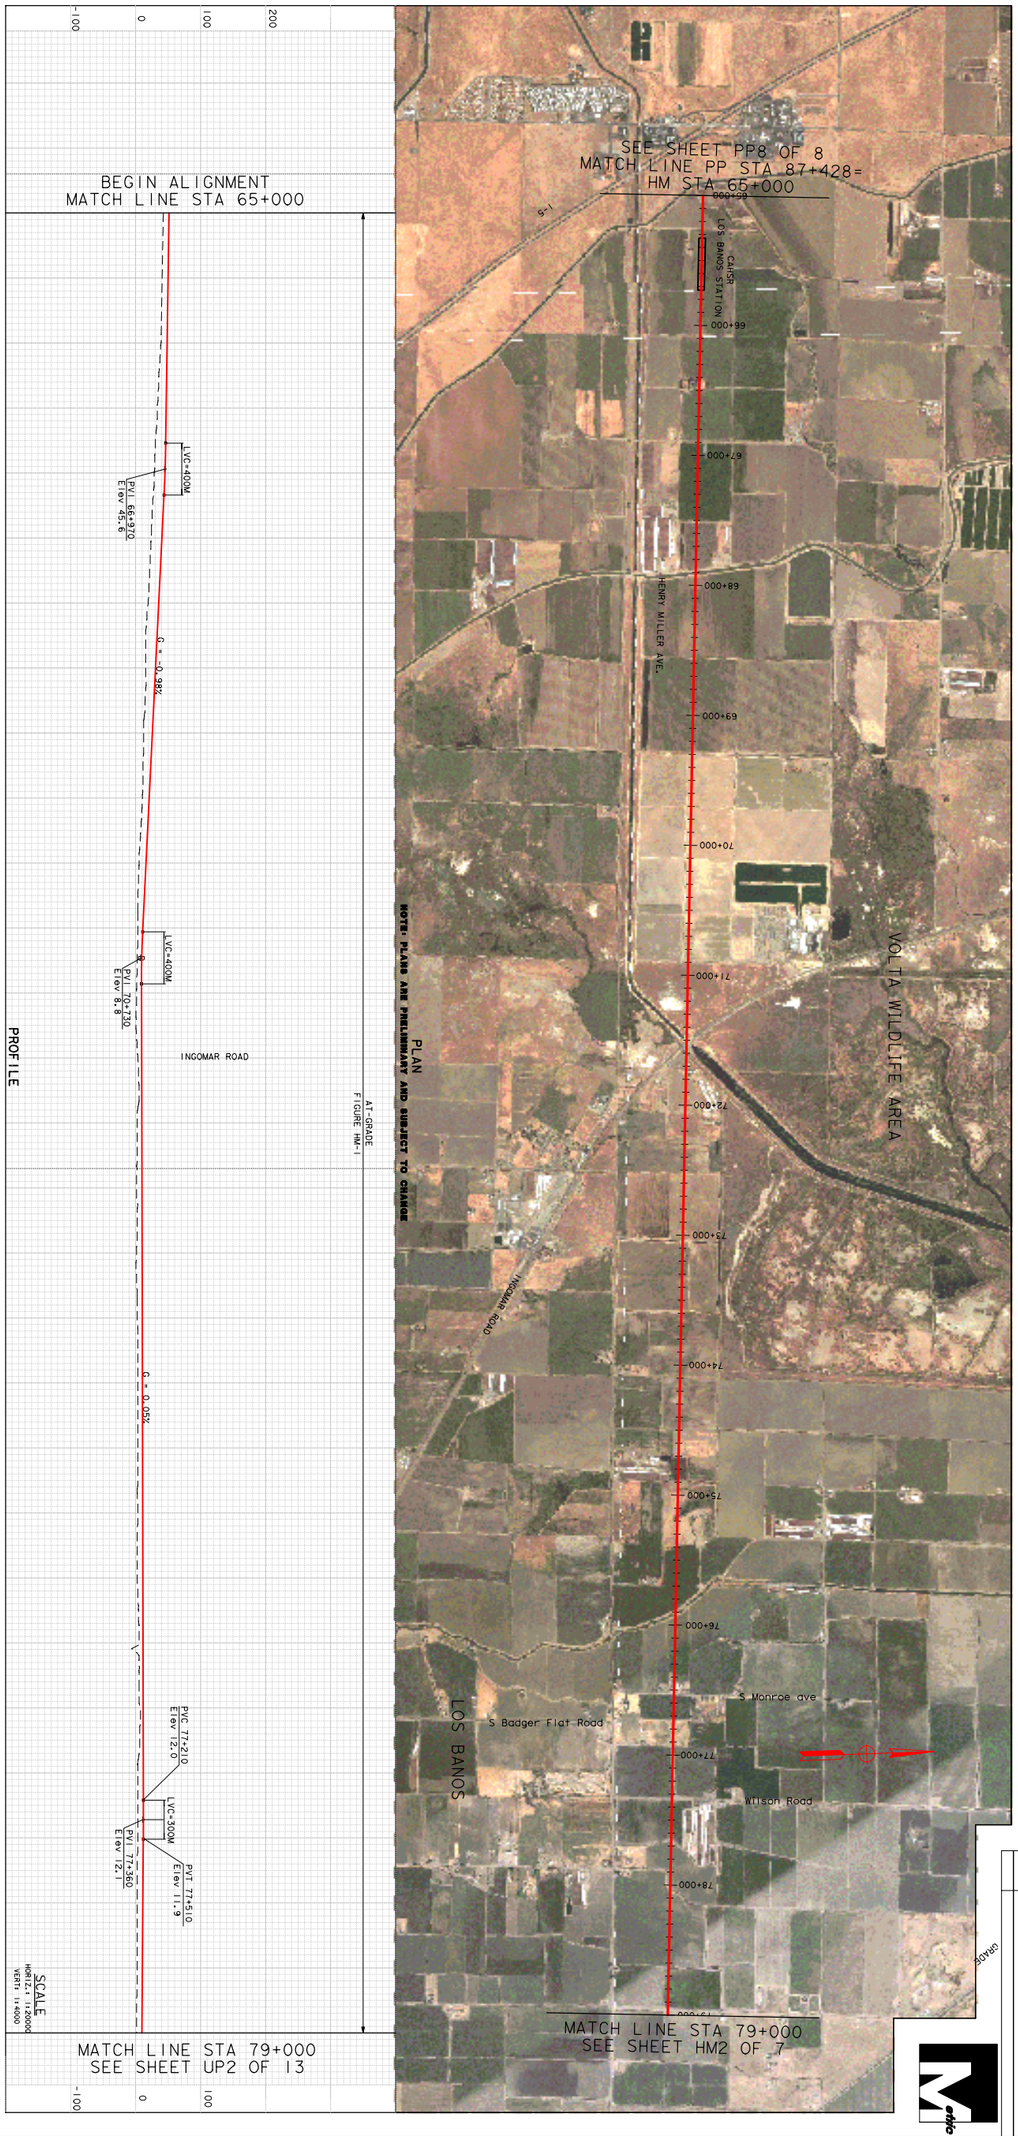

CALIFORNIA HIGH SPEED RAIL AUTHORITY

U.S. Department Of Transportation Federal Railroad Administration

BAY AREA - CENTRAL VALLEY EIR/EIS
HENRY MILLER AVENUE

CALIFORNIA HIGH-SPEED TRAIN PROGRAM ENVIROMENTAL IMPACT REPORT / ENVIROMENTAL IMPACT STATEMENT

SHEET HM1 OF 7

DATE 08-09-06

GRAPHIC SCALE: 1:20000