DGN$SPEC=========
$$$$$$SYTIME$$$$$$$$$$$$USER$$$$$$

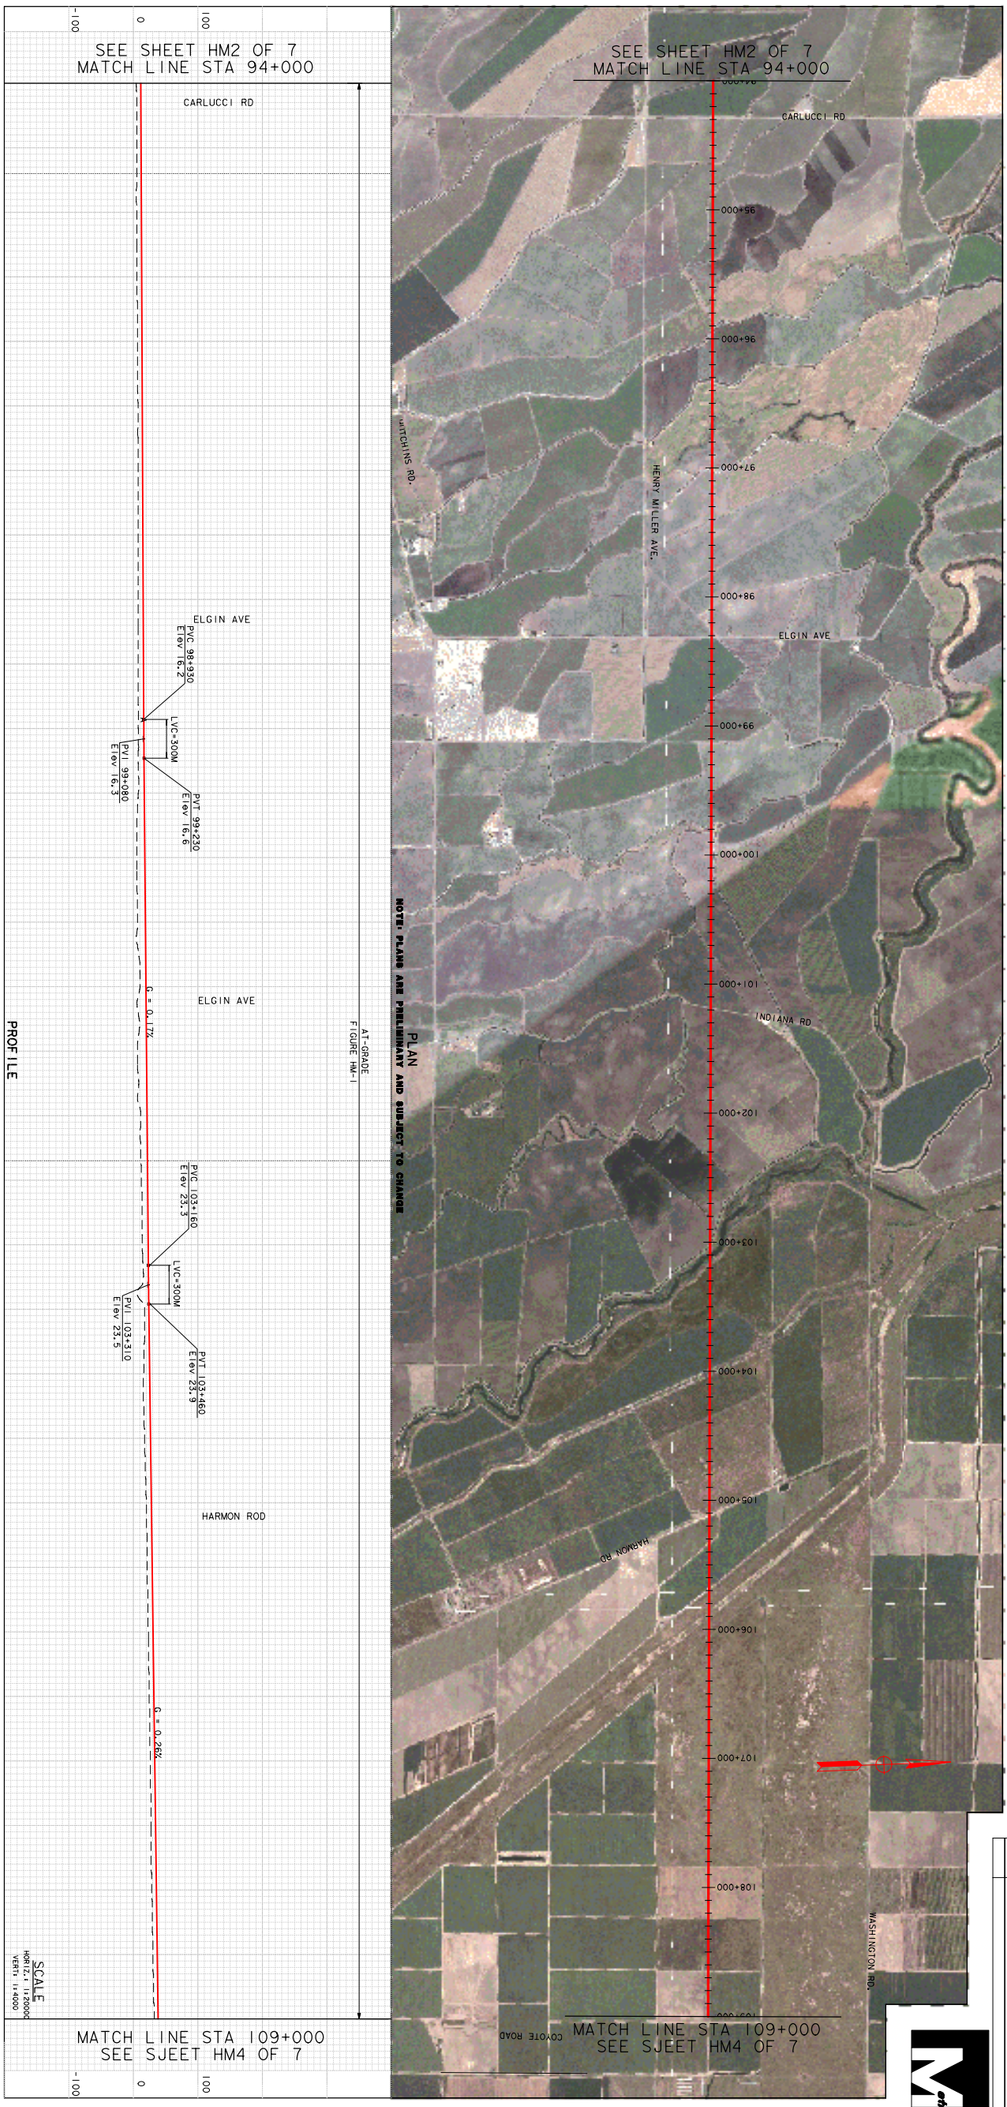

CALIFORNIA HIGH SPEED RAIL AUTHORITY

U.S. Department Of Transportation Federal Railroad Administration

BAY AREA - CENTRAL VALLEY EIR/EIS

HENRY MILLER AVENUE

CALIFORNIA HIGH-SPEED TRAIN PROGRAM ENVIROMENTAL IMPACT REPORT / ENVIROMENTAL IMPACT STATEMENT

SHEET HM3 OF 7

DATE 08-09-06

250m 0 250m 500m

GRAPHIC SCALE= 1:20000

DATE

REVISION