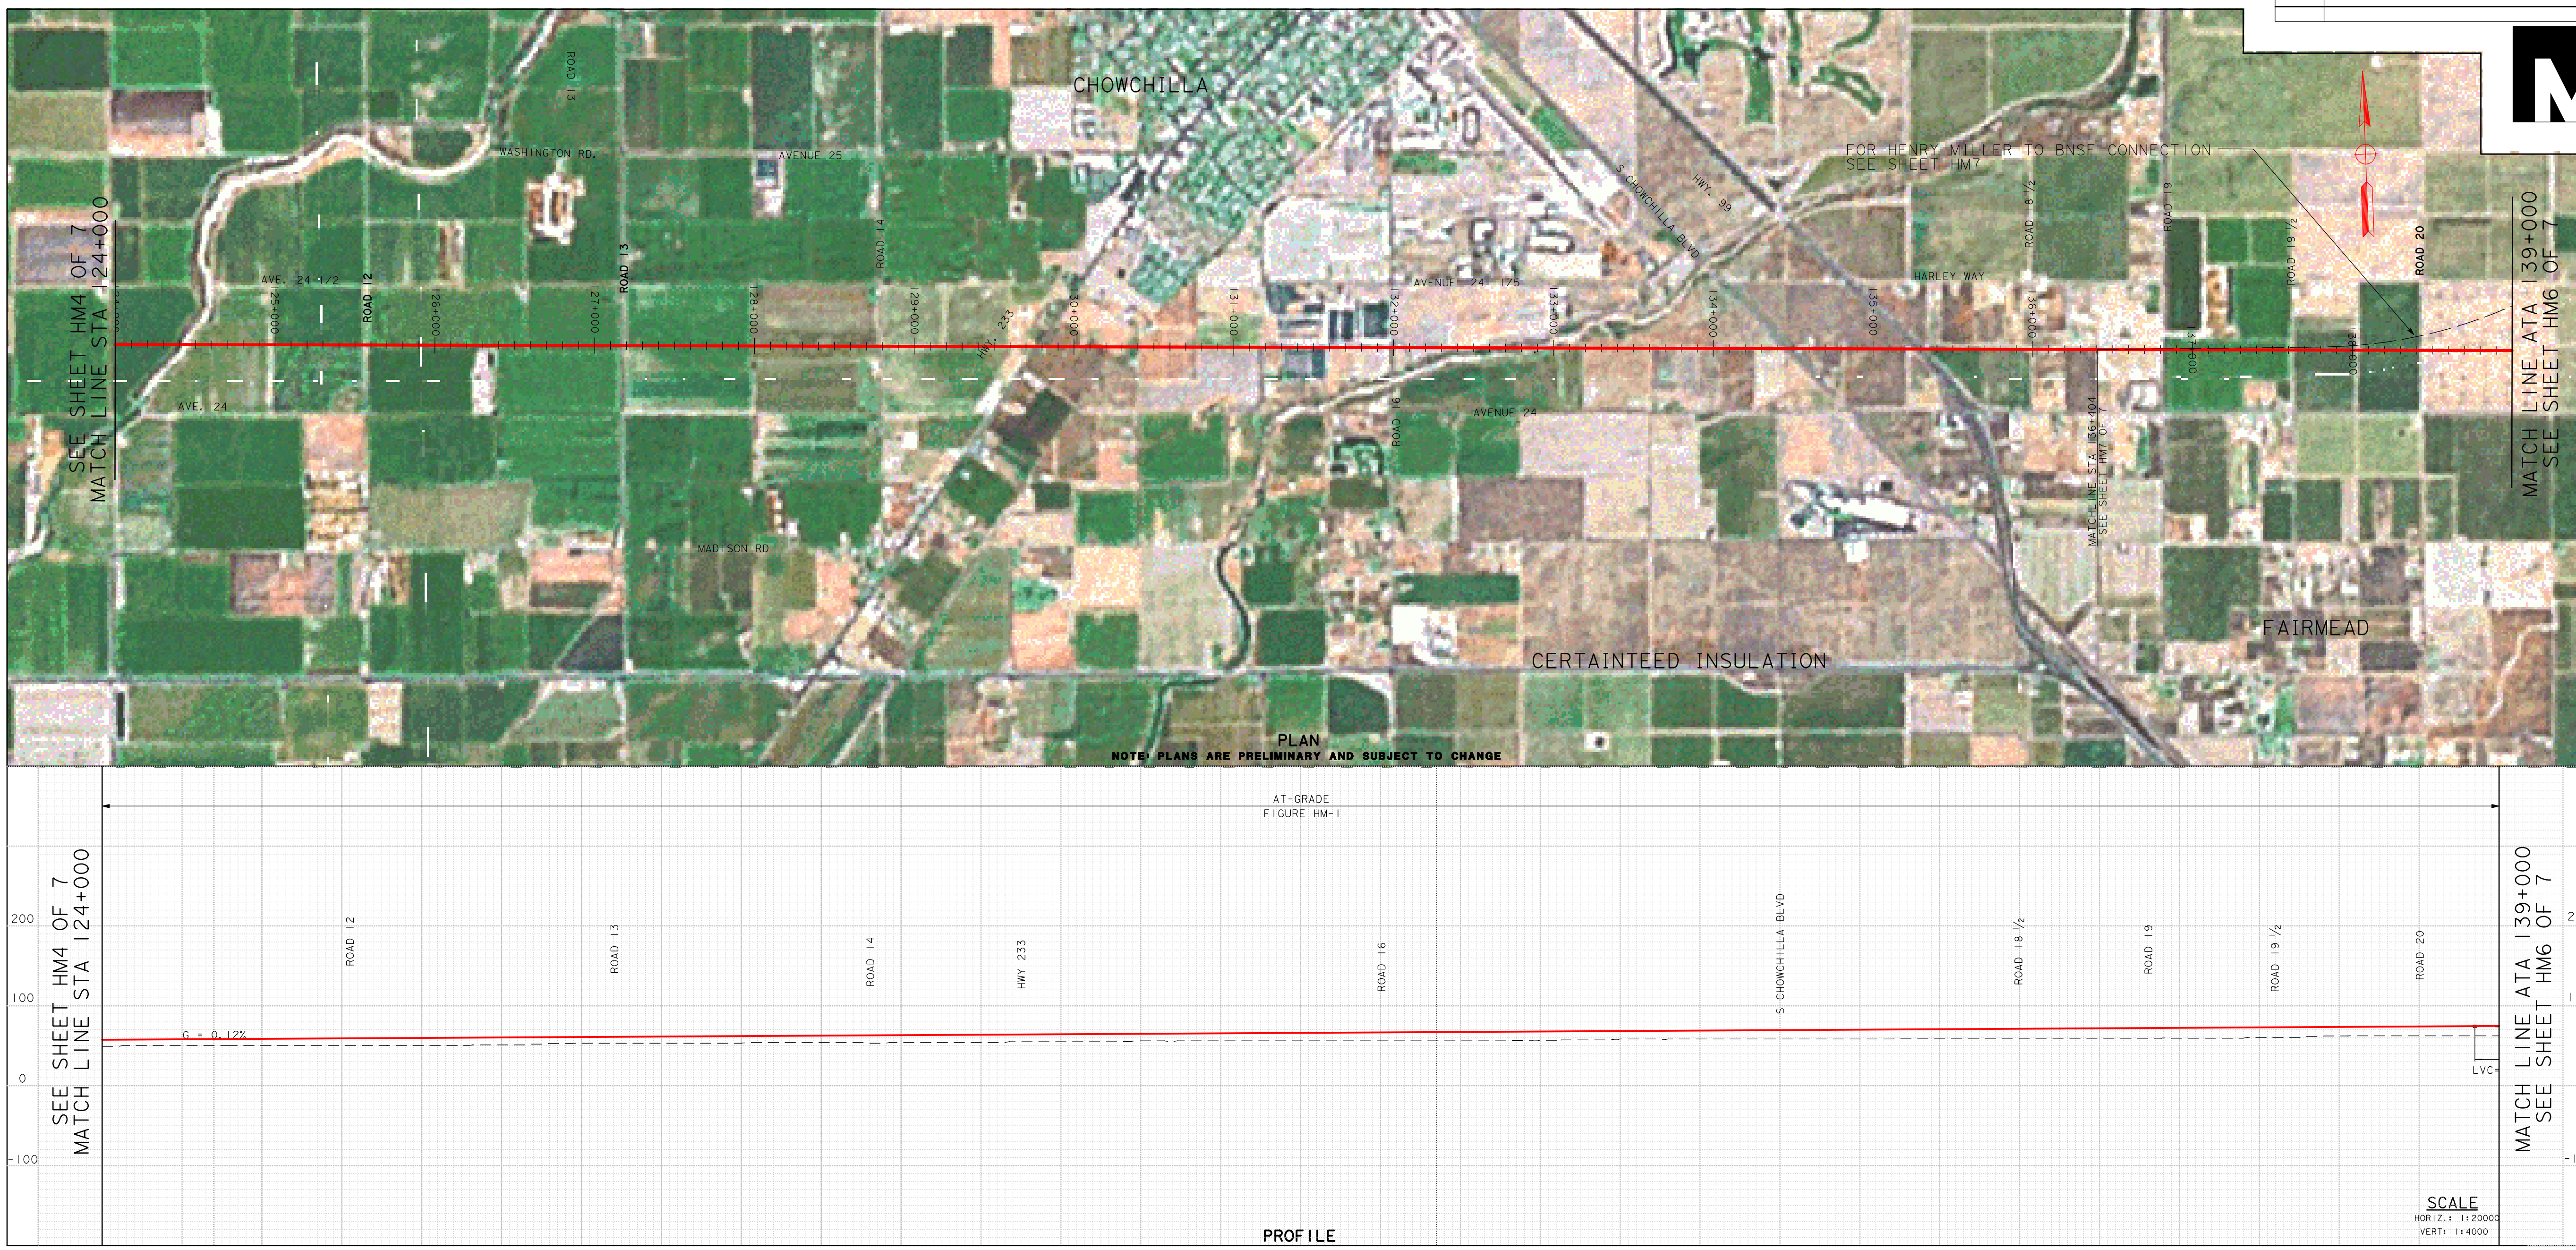


| DATE | REVISION |
|---|---|
| | |

SHEET HM5 OF 7

DATE 08-09-06

GRAPHIC SCALE: 1:20000

# BAY AREA - CENTRAL VALLEY EIR/EIS

## HENRY MILLER AVENUE

CALIFORNIA HIGH-SPEED TRAIN PROGRAM ENVIRONMENTAL IMPACT REPORT / ENVIRONMENTAL IMPACT STATEMENT

CALIFORNIA HIGH SPEED RAIL AUTHORITY

U.S. Department of Transportation Federal Railroad Administration