DGN#SPEC********************
\$\$\$\$\$\$\$STIME\$\$\$\$\$\$\$\$\$\$\$\$\$\$\$\$\$\$USER\$\$\$\$\$\$\$

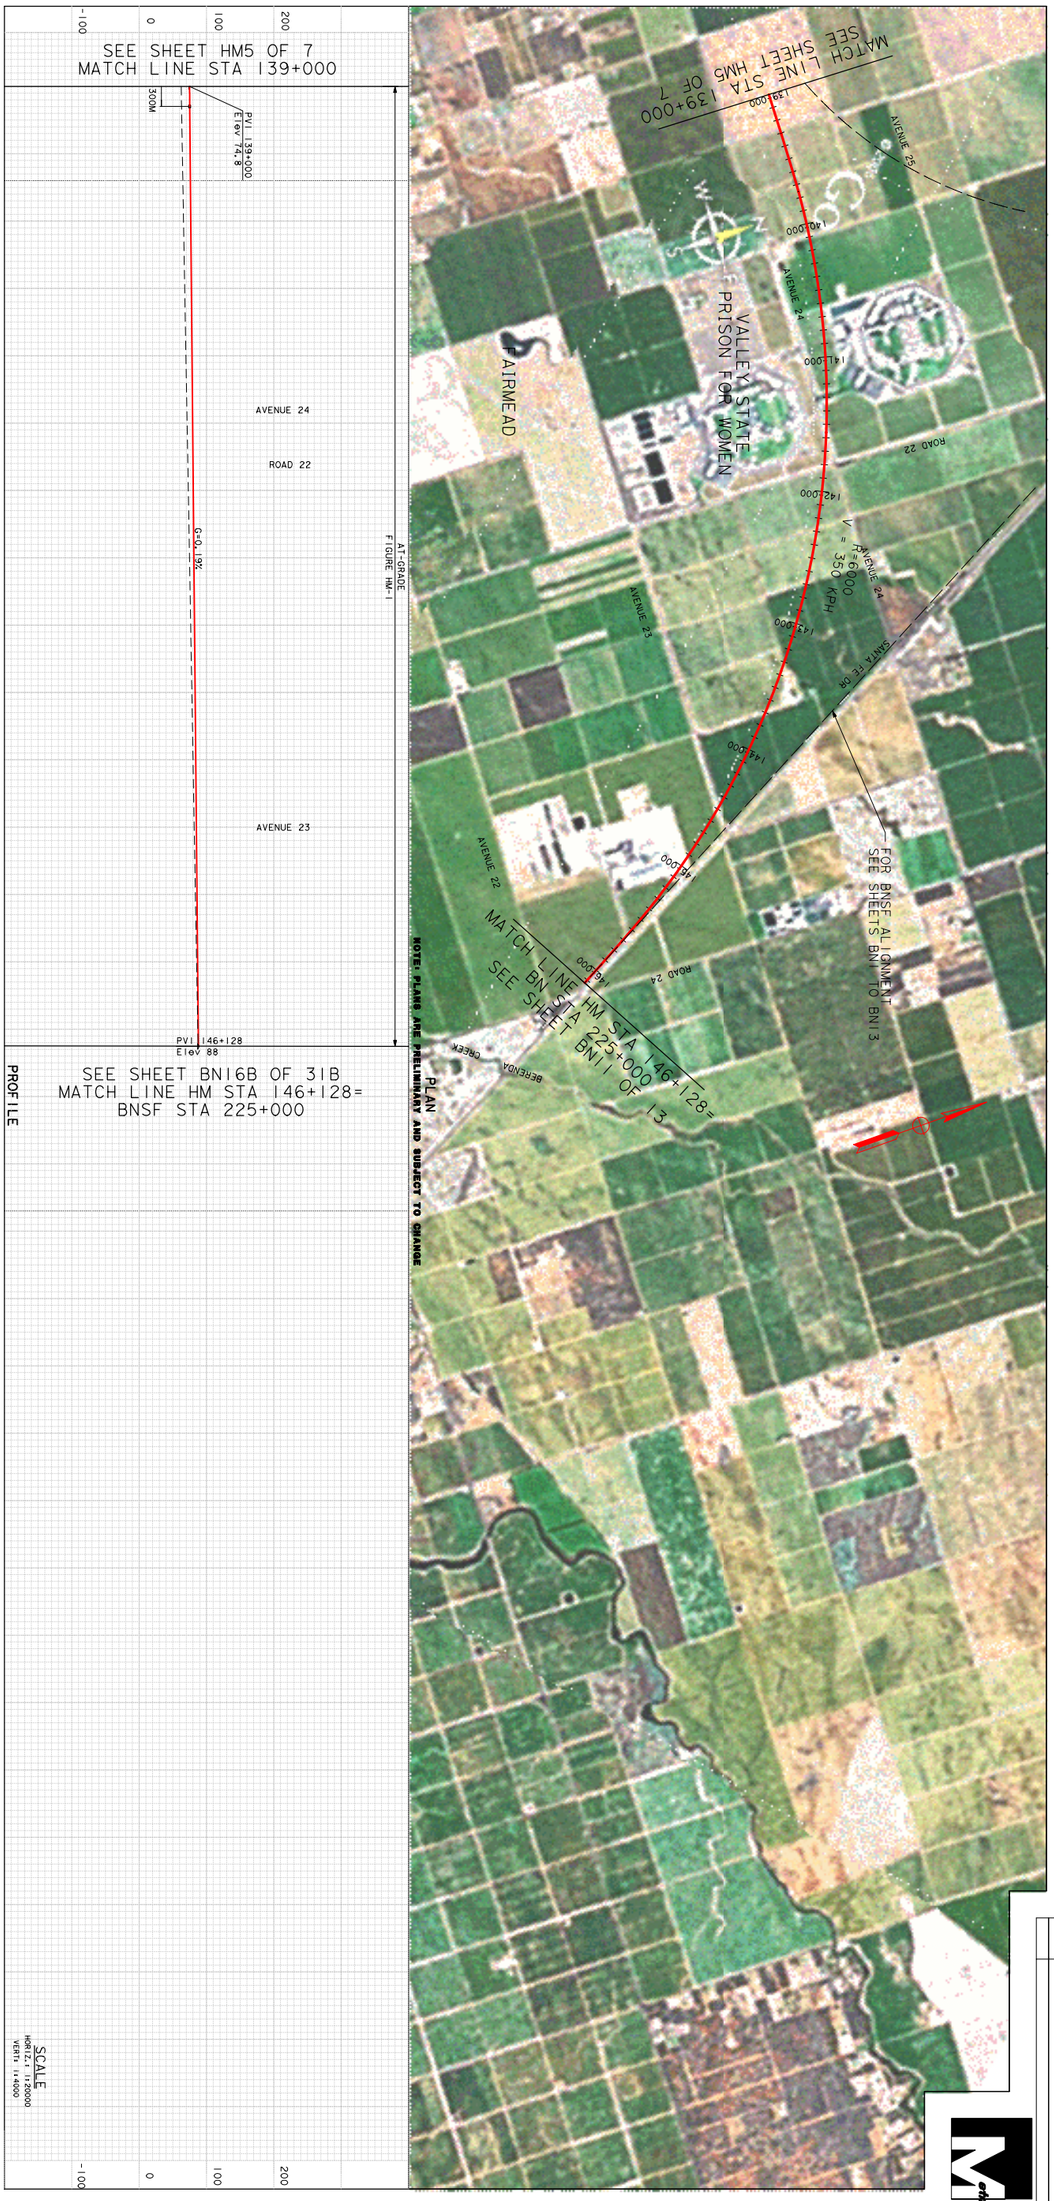

DATE

REVISION

CALIFORNIA HIGH SPEED RAIL AUTHORITY

U.S. Department Of Transportation Federal Railroad Administration

BAY AREA - CENTRAL VALLEY EIR/EIS

HENRY MILLER AVENUE

CALIFORNIA HIGH-SPEED TRAIN PROGRAM ENVIROMENTAL IMPACT REPORT / ENVIROMENTAL IMPACT STATEMENT

SHEET HM6 OF 7

DATE 08-09-06

250m 0 250m 500m

GRAPHIC SCALE: 1:20000