DGN#SPEC
#####SYTIME##########USER######

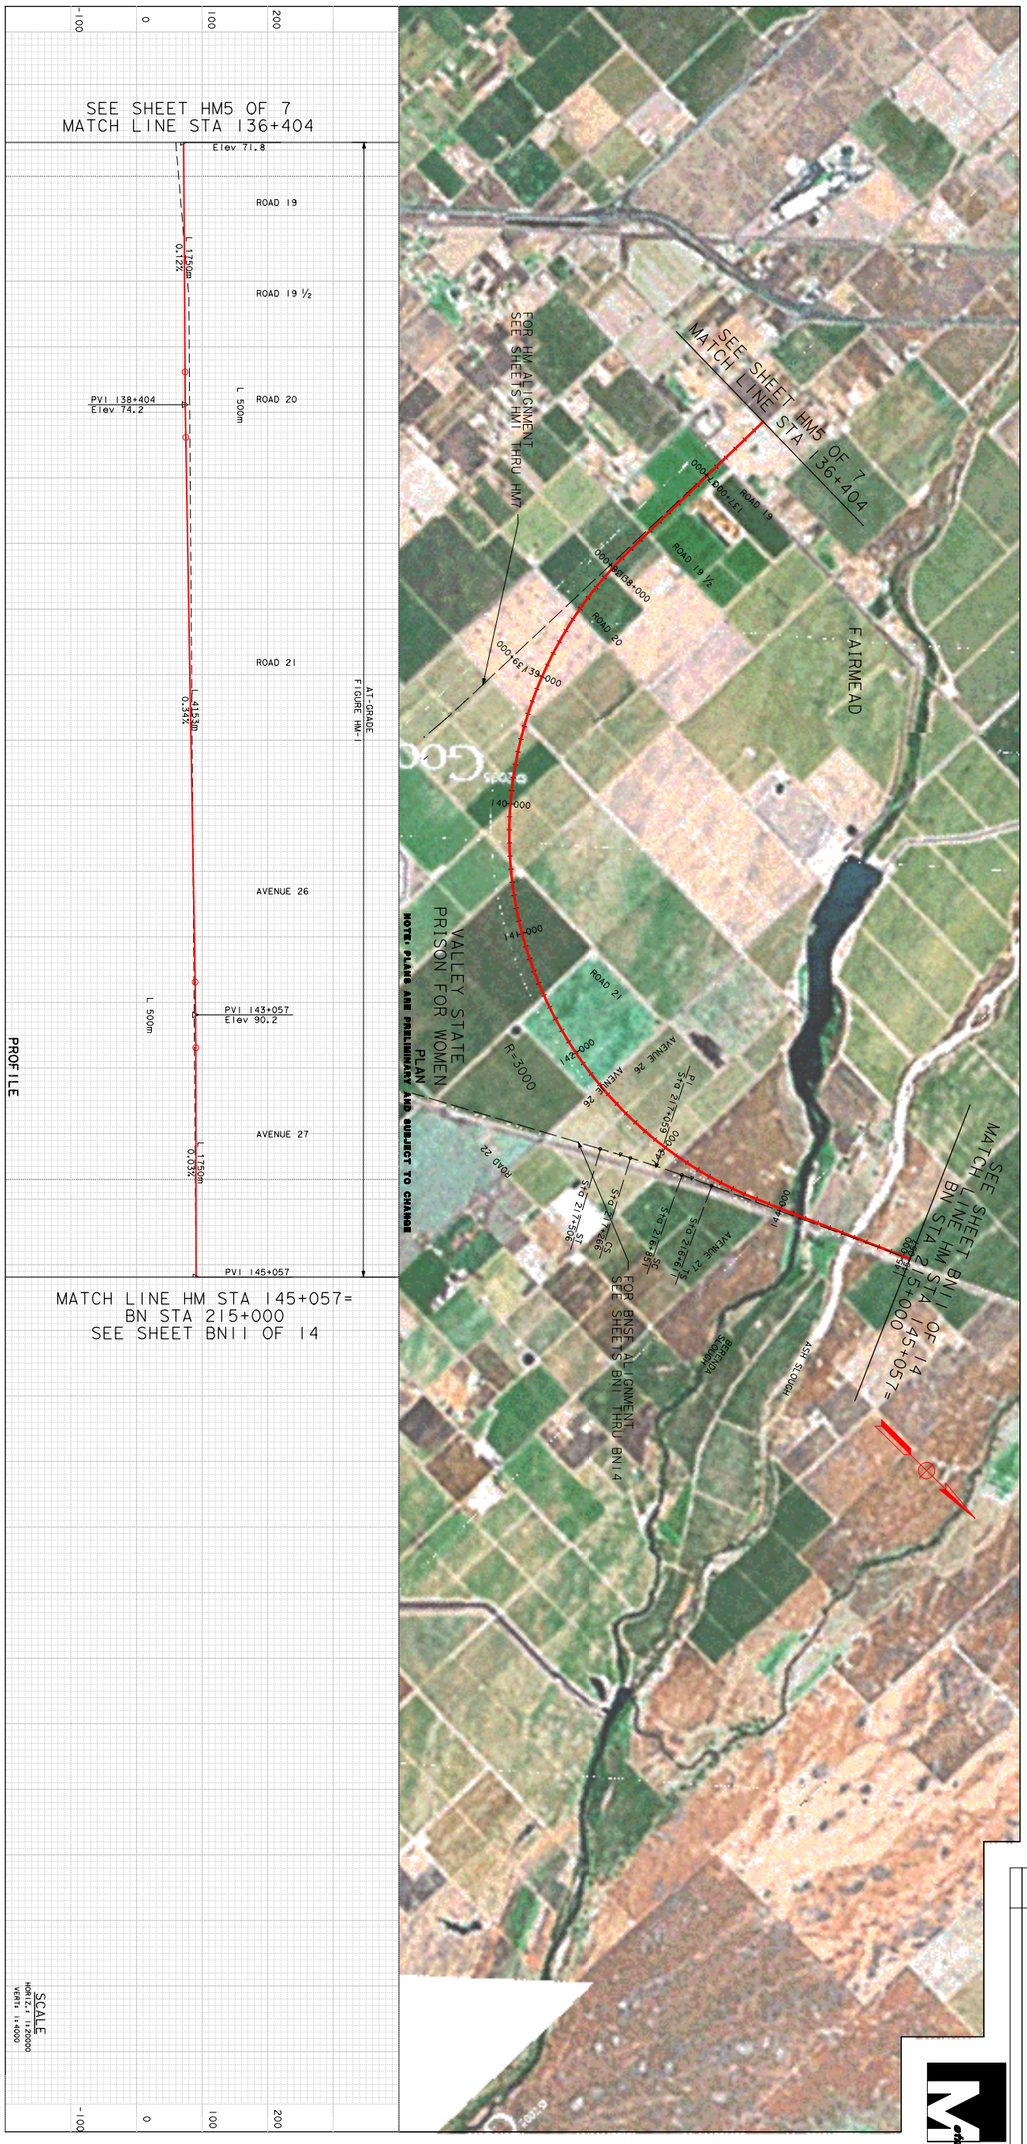

DATE

REVISION

CALIFORNIA HIGH SPEED RAIL AUTHORITY

U.S. Department
Of Transportation
Federal Railroad
Administration

BAY AREA - CENTRAL VALLEY EIR/EIS
HENRY MILLER AVENUE

CALIFORNIA HIGH-SPEED TRAIN PROGRAM ENVIROMENTAL IMPACT REPORT / ENVIROMENTAL IMPACT STATEMENT

SHEET HM7 OF 7

DATE 08-09-06

250m 0 250m 500m
GRAPHIC SCALE= 1:20000