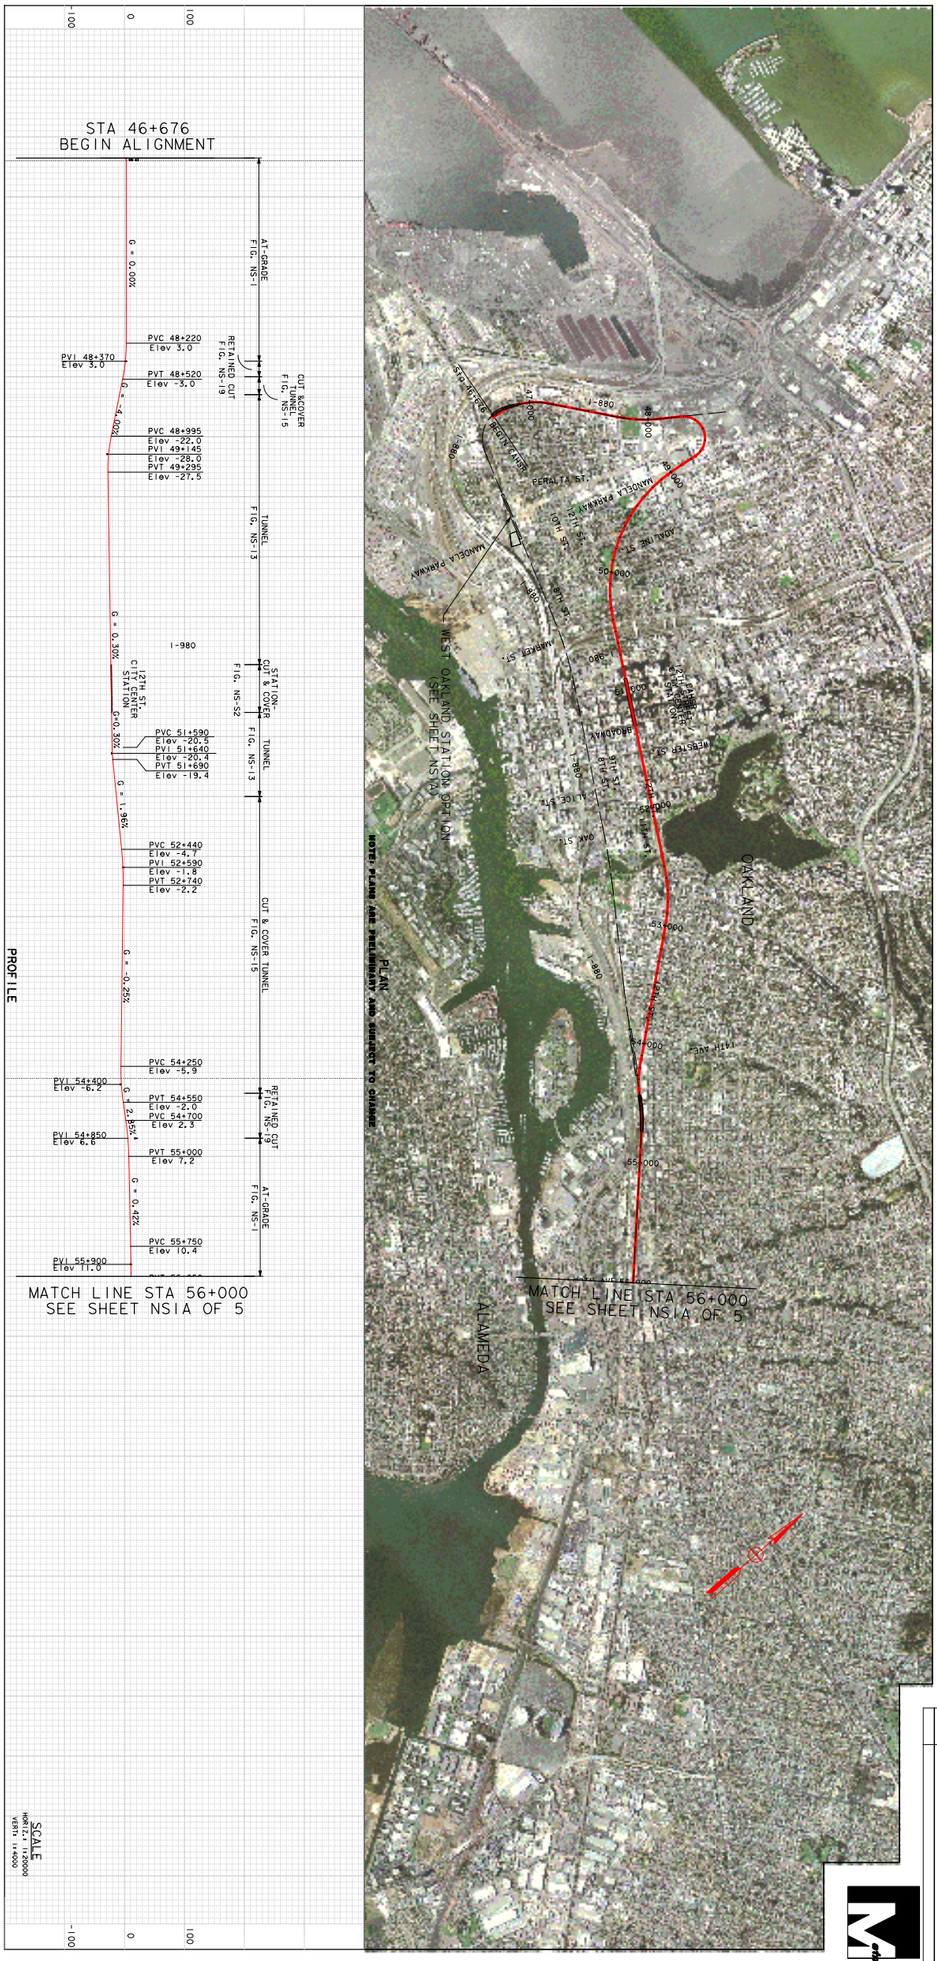

OAKLAND

CALIFORNIA HIGH SPEED RAIL AUTHORITY

U.S. Department Of Transportation Federal Railroad Administration

BAY AREA - CENTRAL VALLEY EIR/EIS
NILES SUBDIVISION LINE TO I-880
12TH STREET/CITYCENTER STATION

CALIFORNIA HIGH-SPEED TRAIN PROGRAM ENVIROMENTAL IMPACT REPORT / ENVIROMENTAL IMPACT STATEMENT

SHEET NS1B OF 5

DATE 06-06-06

250m 0 250m 500m

GRAPHIC SCALE= 1:20000

REVISION | DATE