DATE	REVISION

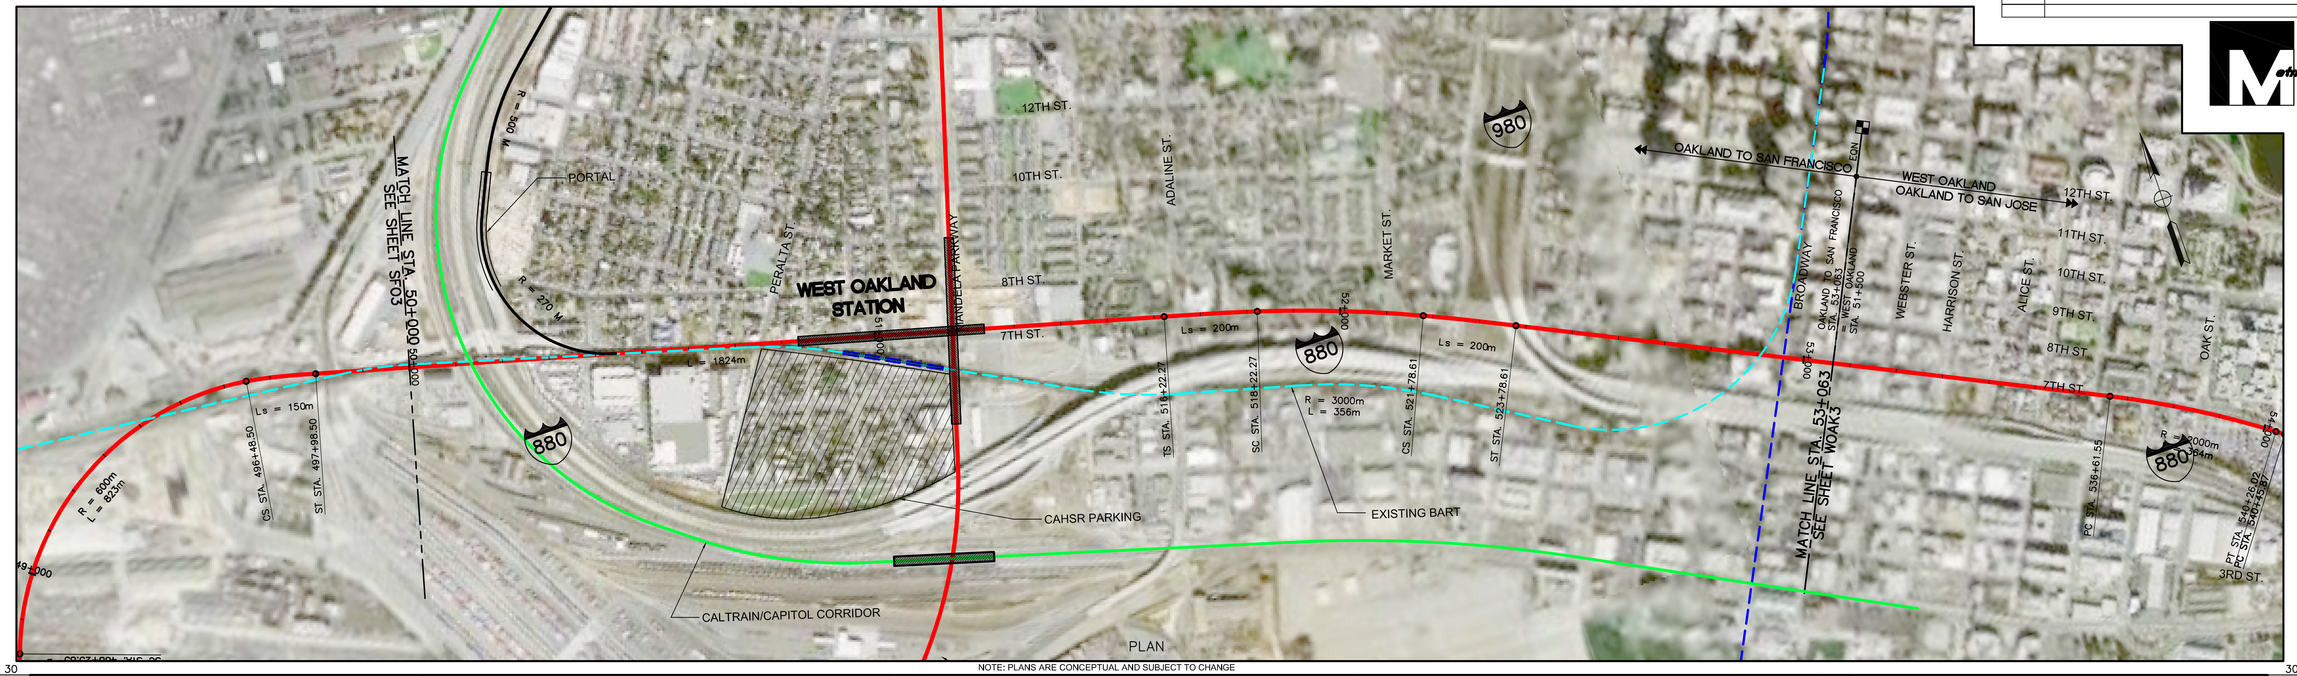

NOTE: PLANS ARE CONCEPTUAL AND SUBJECT TO CHANGE

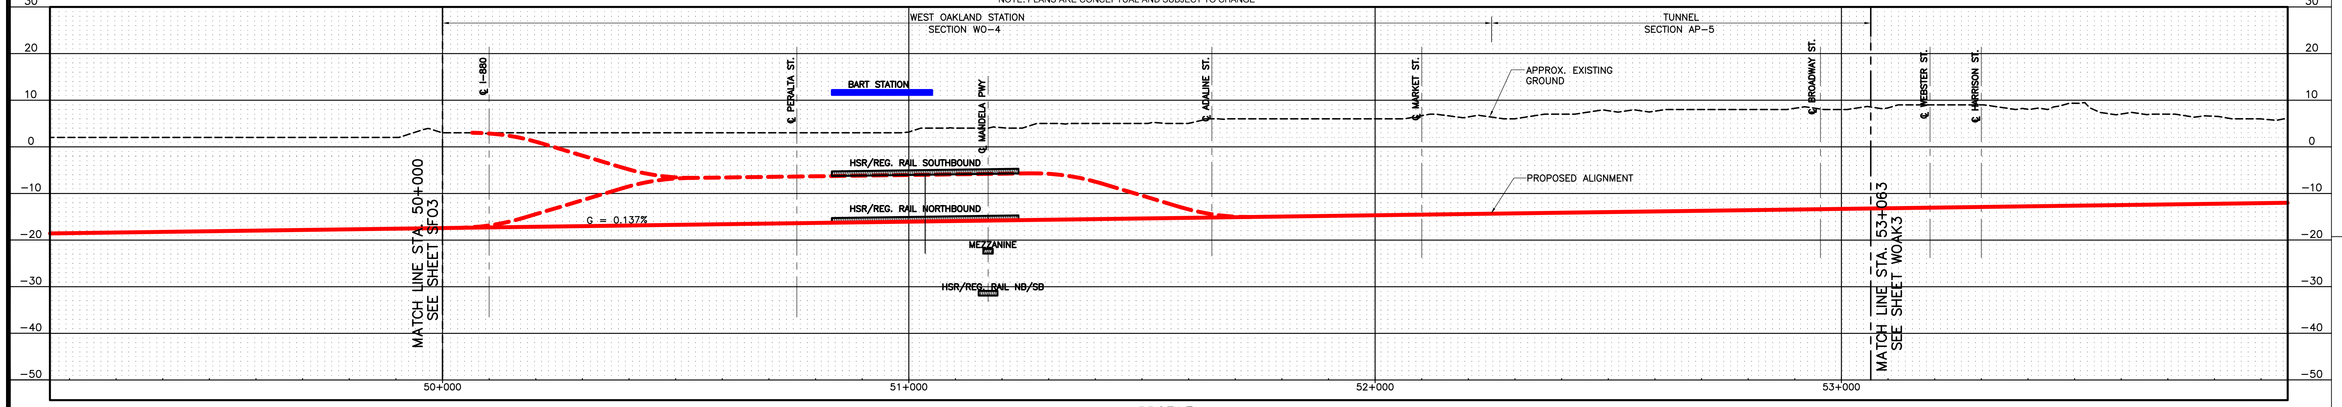

PROFILE

SCALE
HORIZ: 1#2000
VERT: 1#600

SHEET SF04
DATE 04-18-06
GRAPHIC SCALE= 1 : 8000
1000m 0 1000m 2000m

BAY AREA - MERCED REGION
WEST OAKLAND STATION
OAKLAND TO SAN FRANCISCO

CALIFORNIA HIGH-SPEED TRAIN PROGRAM ENVIROMENTAL IMPACT REPORT / ENVIROMENTAL IMPACT STATEMENT

CALIFORNIA HIGH-SPEED RAIL AUTHORITY

U.S. Department Of Transportation Federal Railroad Administration